



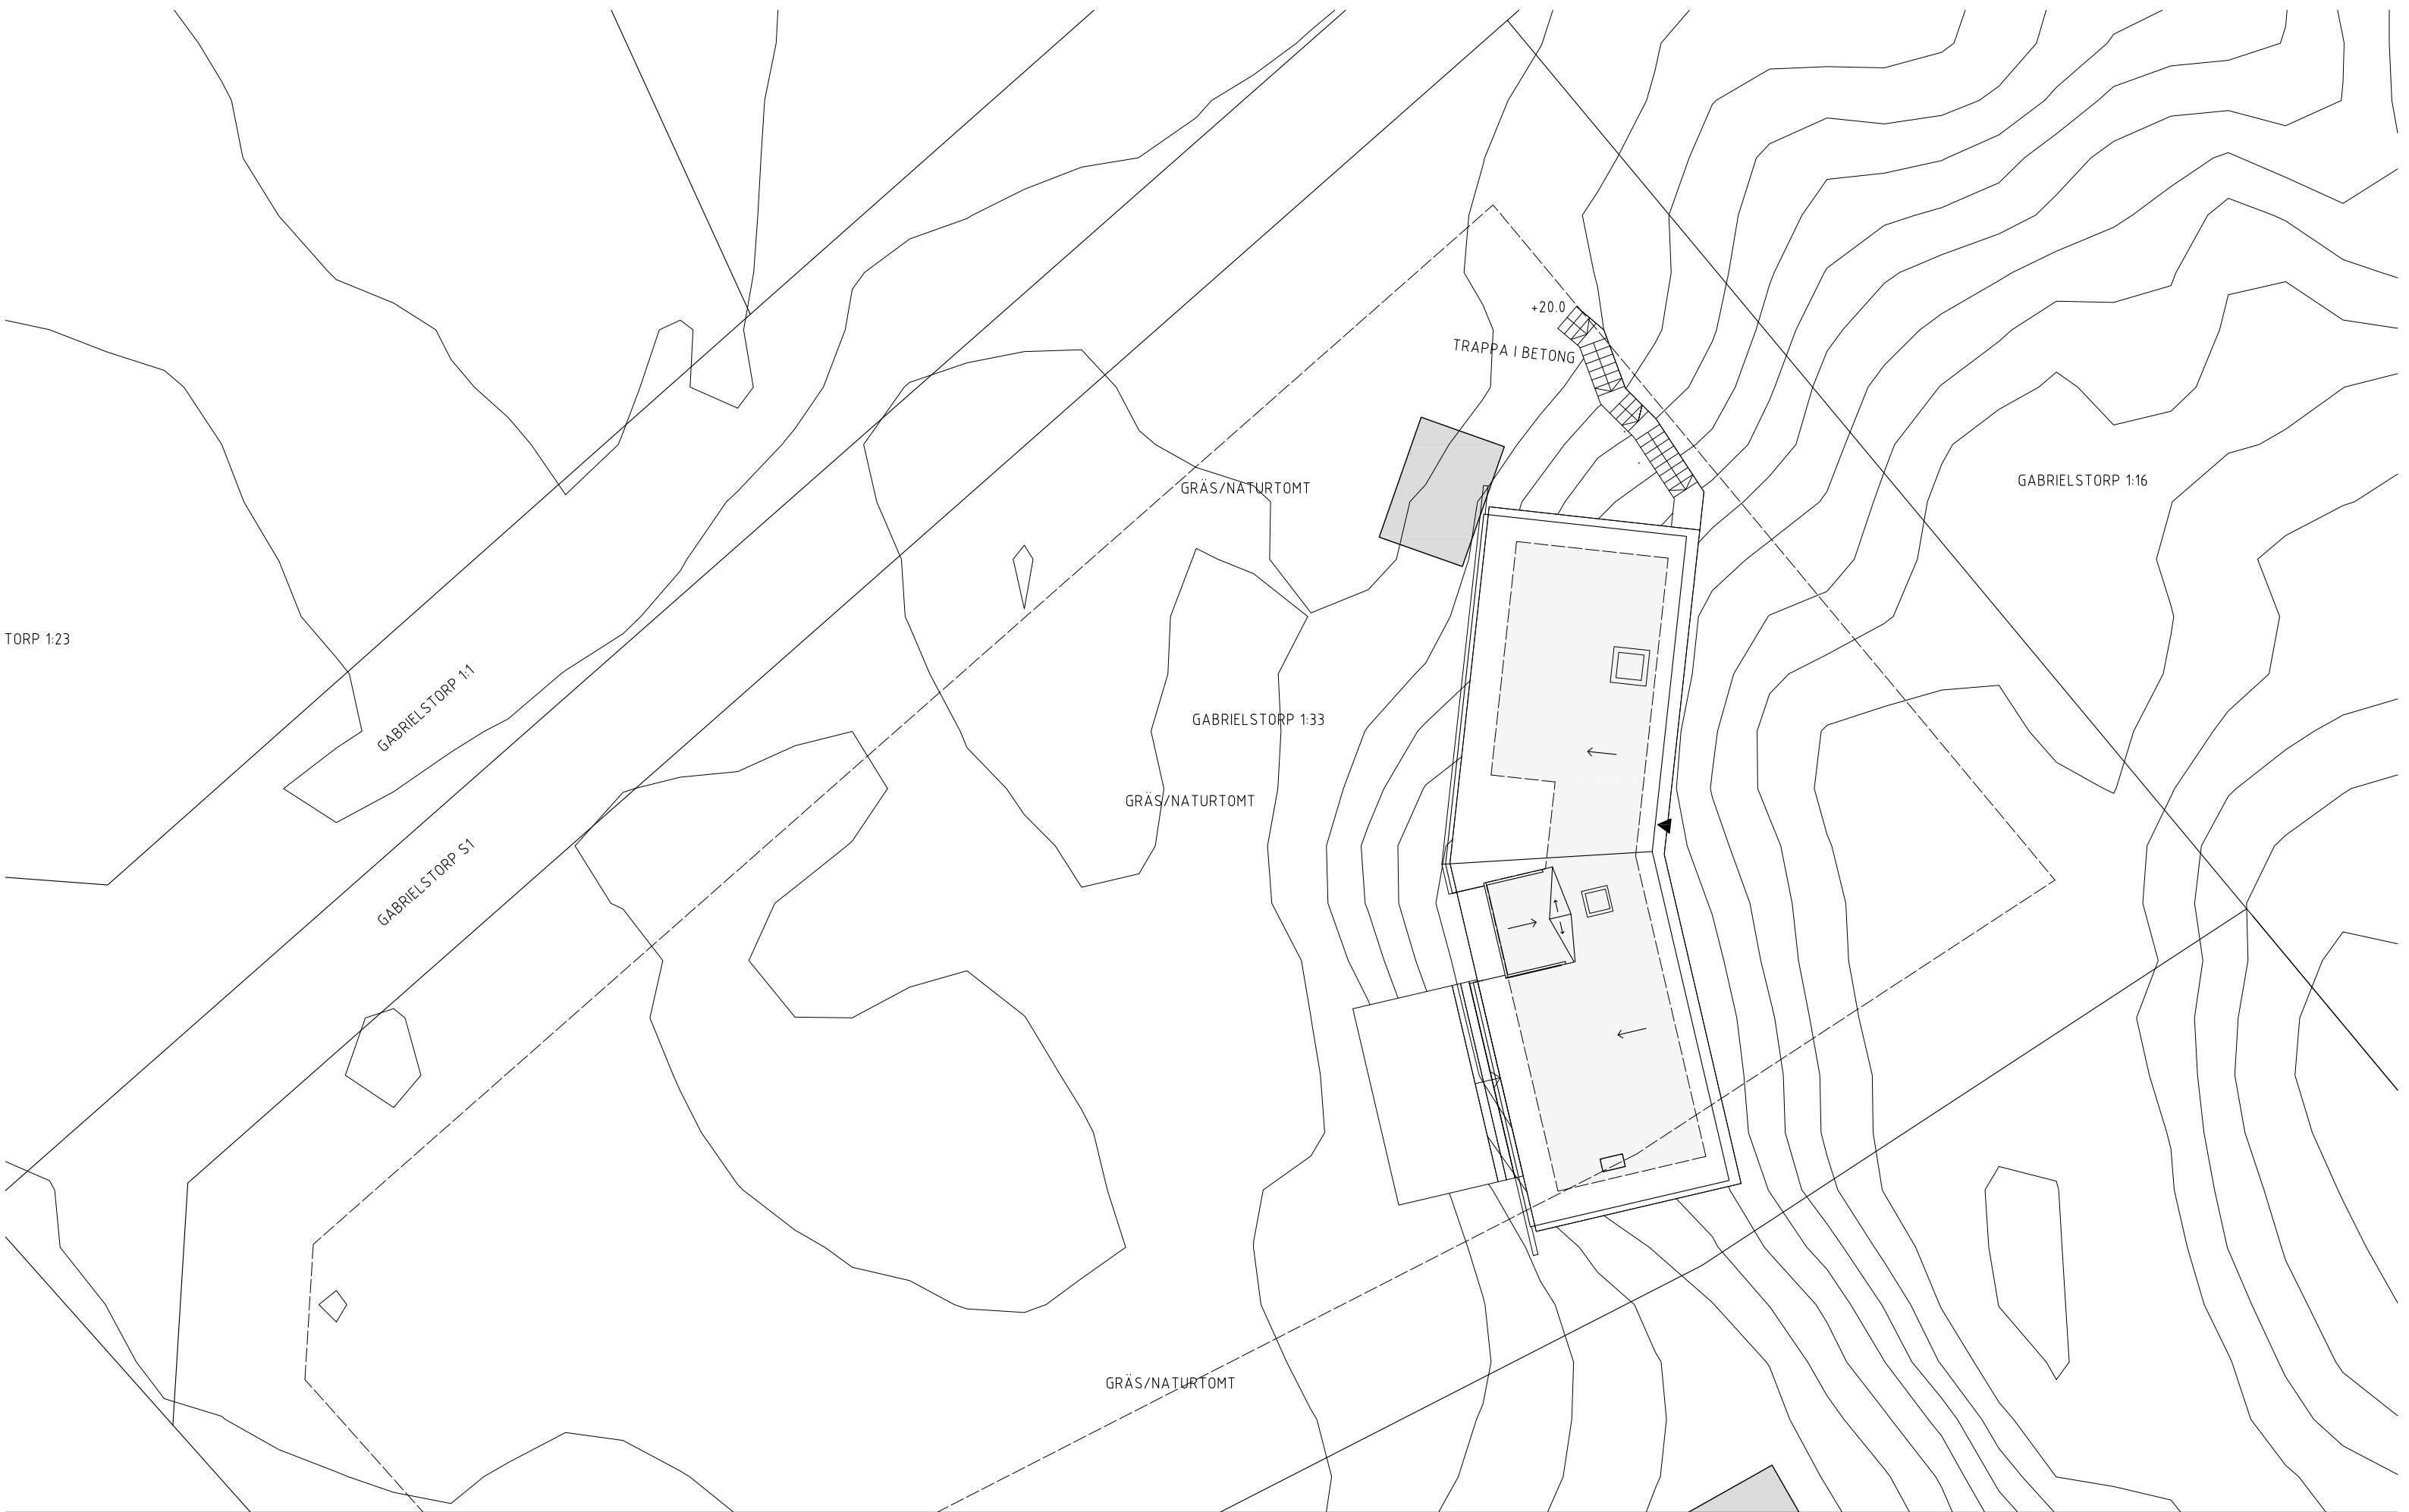

VEN ARKITEKTER

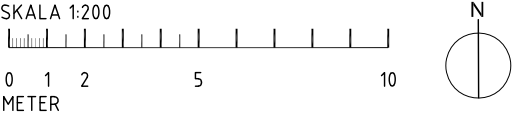


TALLBERGET - GABRIELSTORP 1:33

NYNÄSHAMN

SITUATIONSPLAN

SKALA 1:200 (A3)


JOHANNES HULTMAN

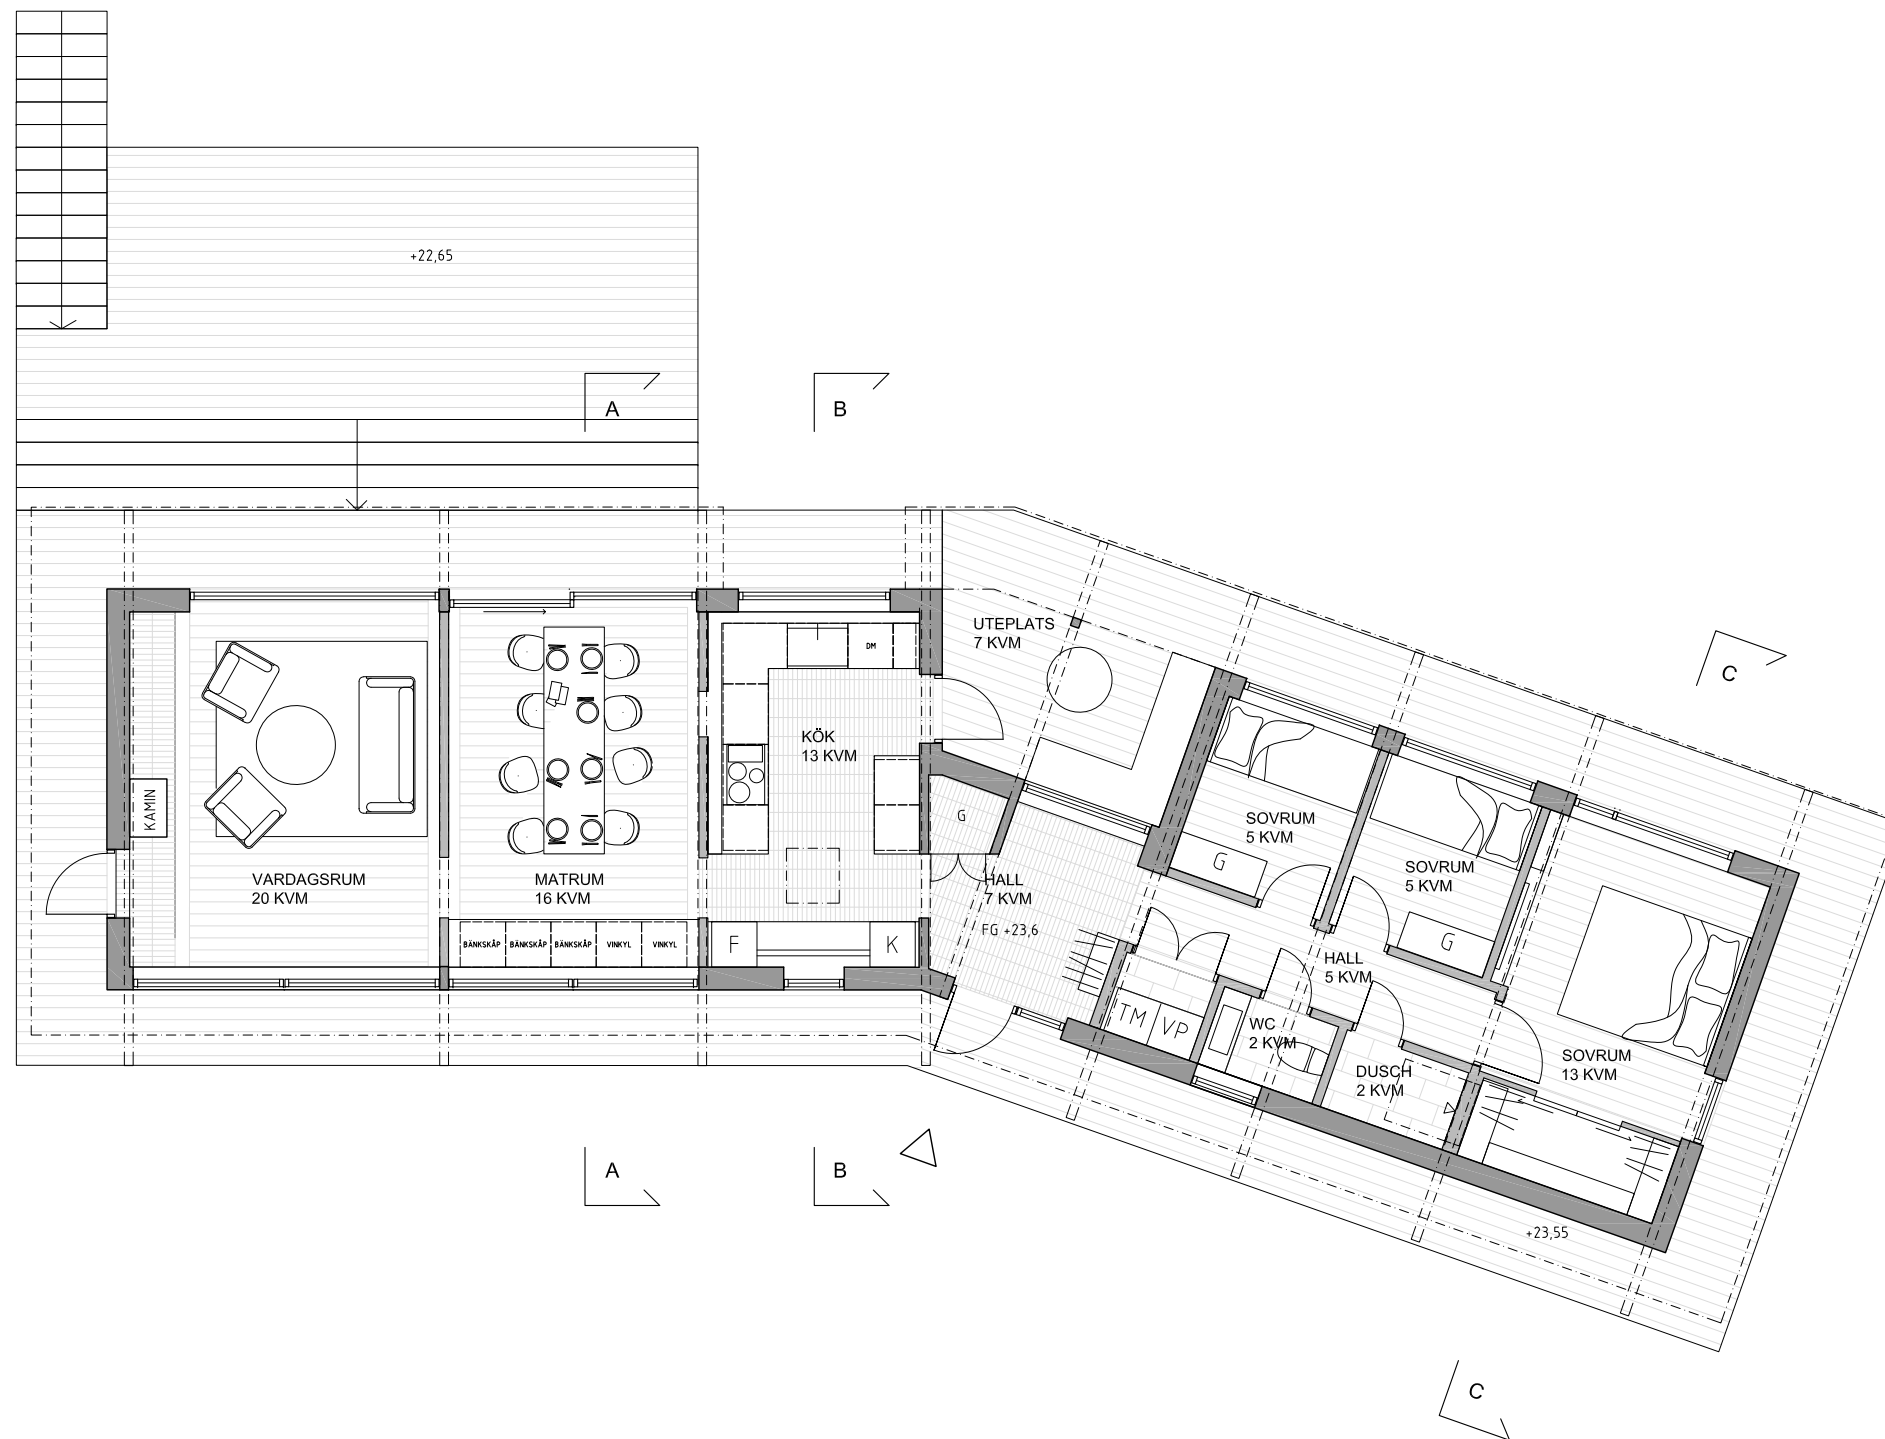

VEN ARKITEKTER



TALLBERGET
PLANRITNING
SKALA 1:100 (A3)
JOHANNES HULTMAN

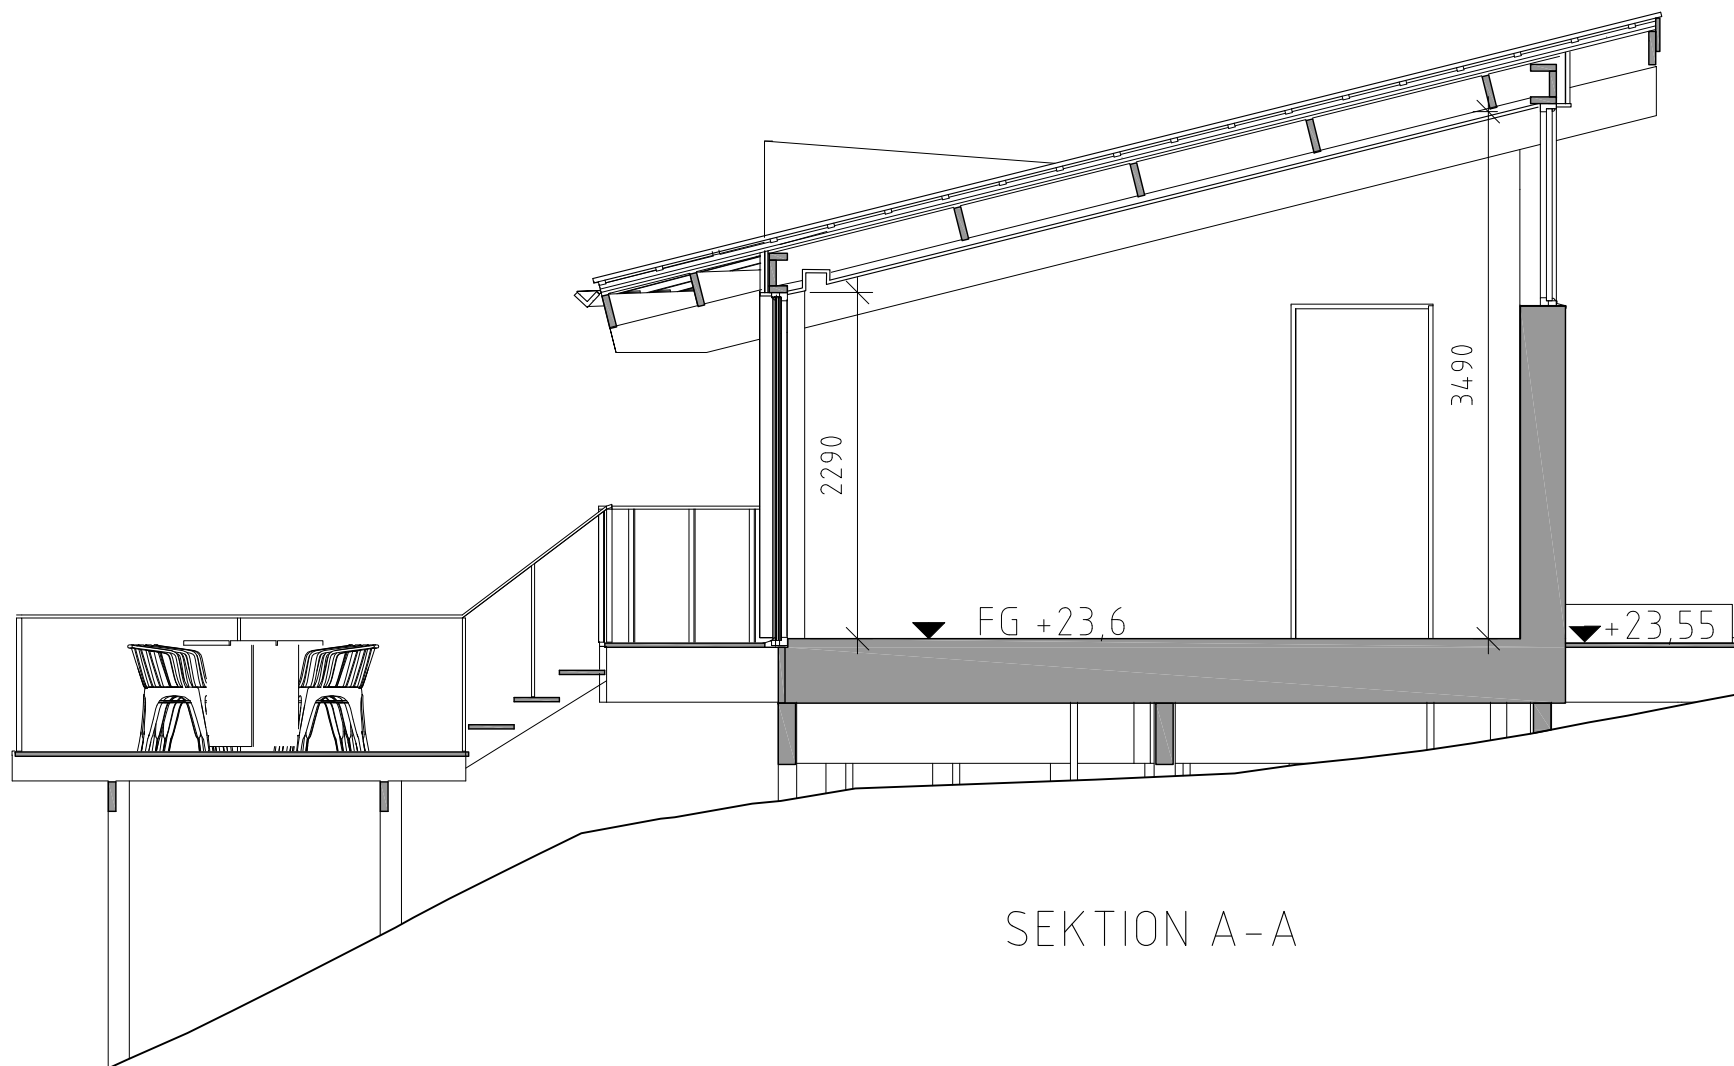


SEKTION A-A


VEN ARKITEKTER

SKALA 1:50
0 1 2 3
METER

TALLBERGET
SEKTIONSRTNING A-A
SKALA 1:50 (A3)
JOHANNES HULTMAN

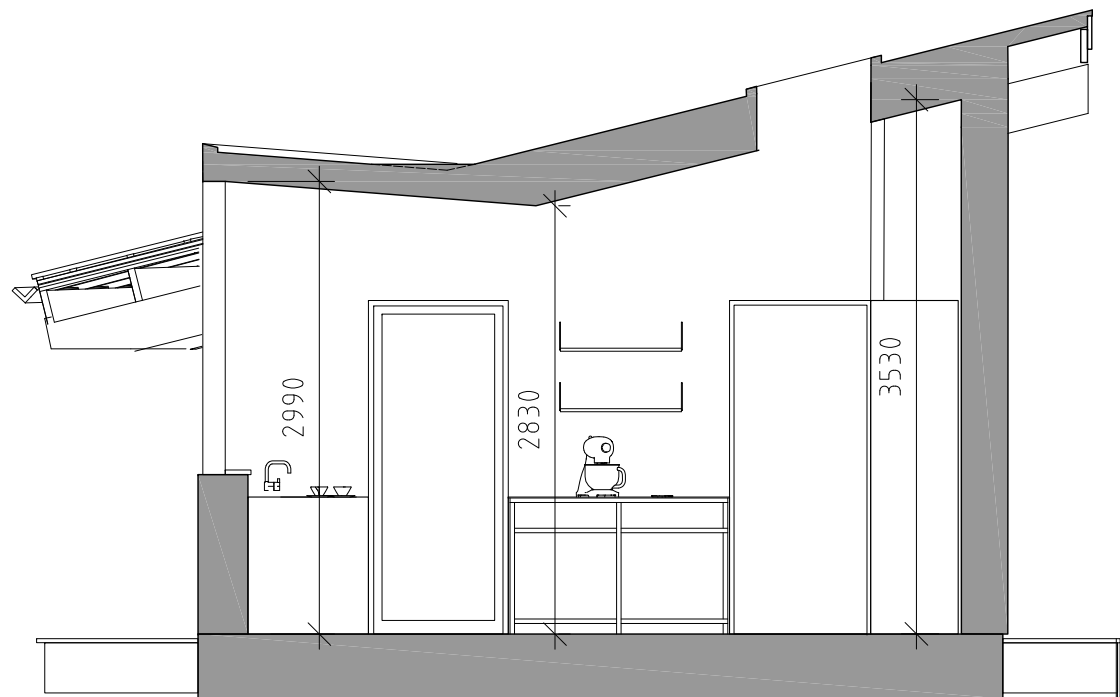

SEKTION B-B

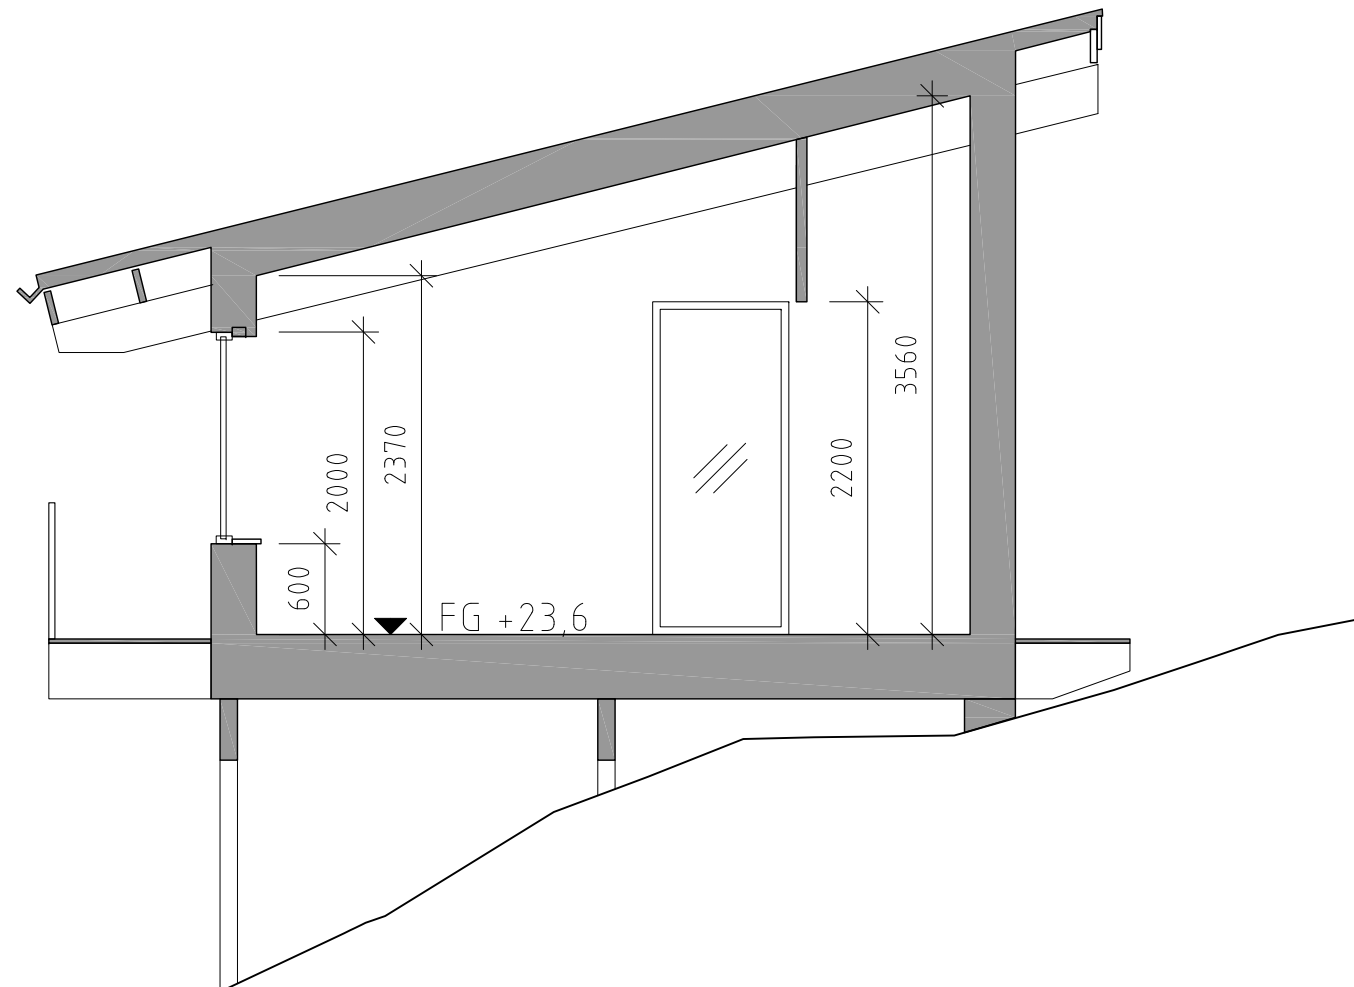


SEKTION C-C


VEN ARKITEKTER

SKALA 1:50
0 1 2 3
METER

TALLBERGET
SEKTIONSRTNINGAR B-B, C-C
SKALA 1:50 (A3)
JOHANNES HULTMAN

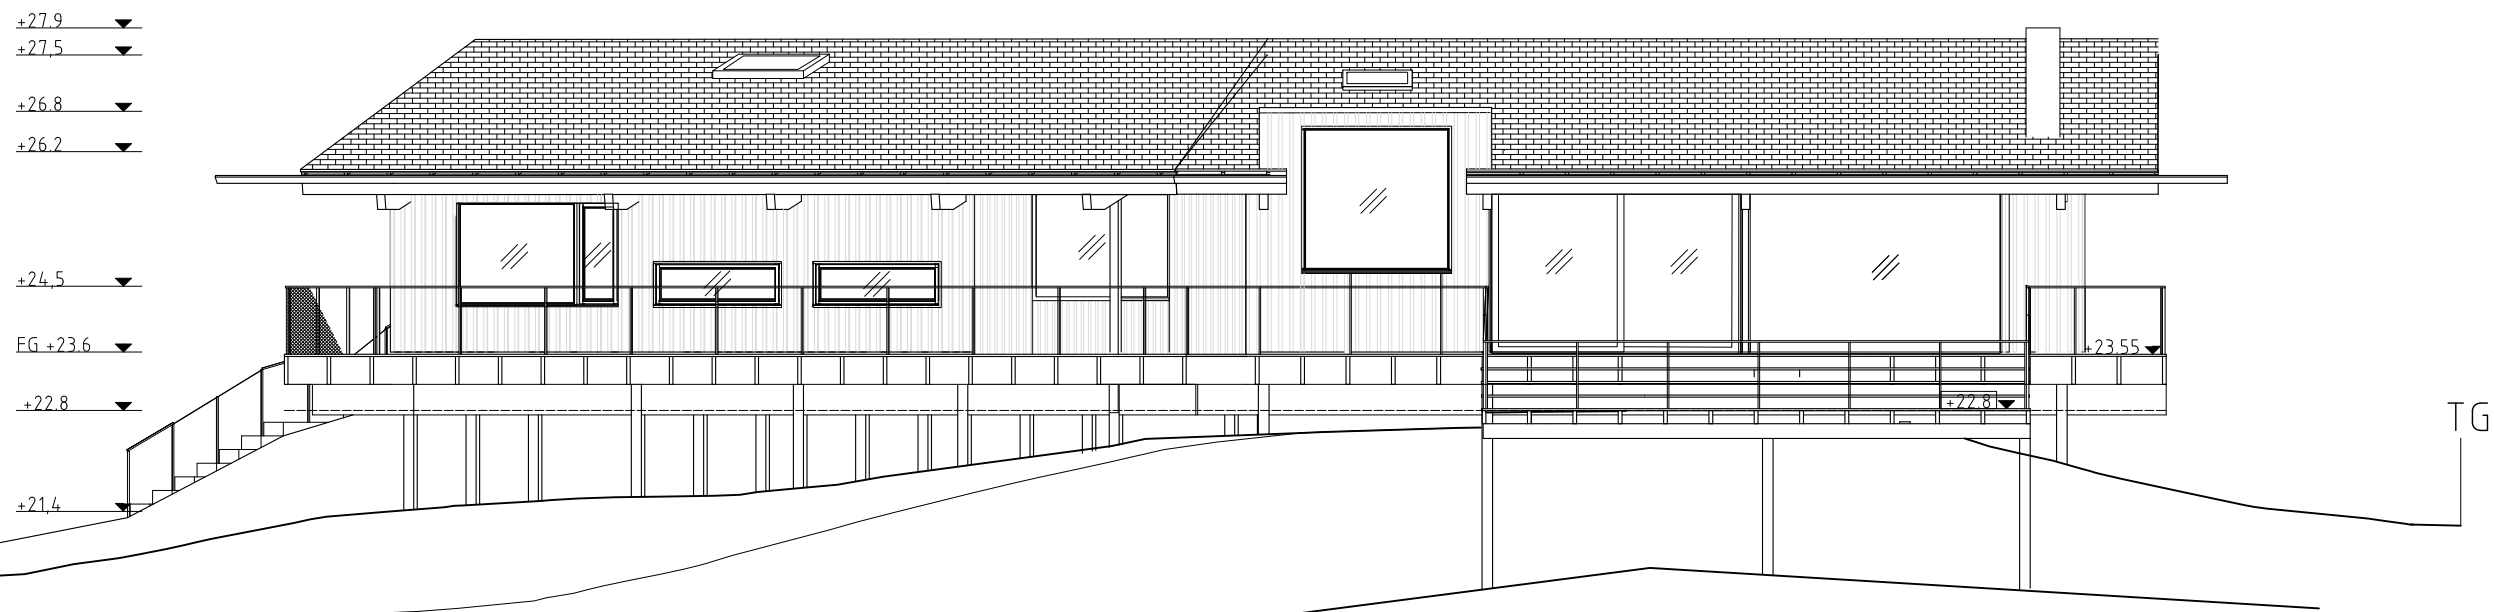

FASAD MOT VÄSTER

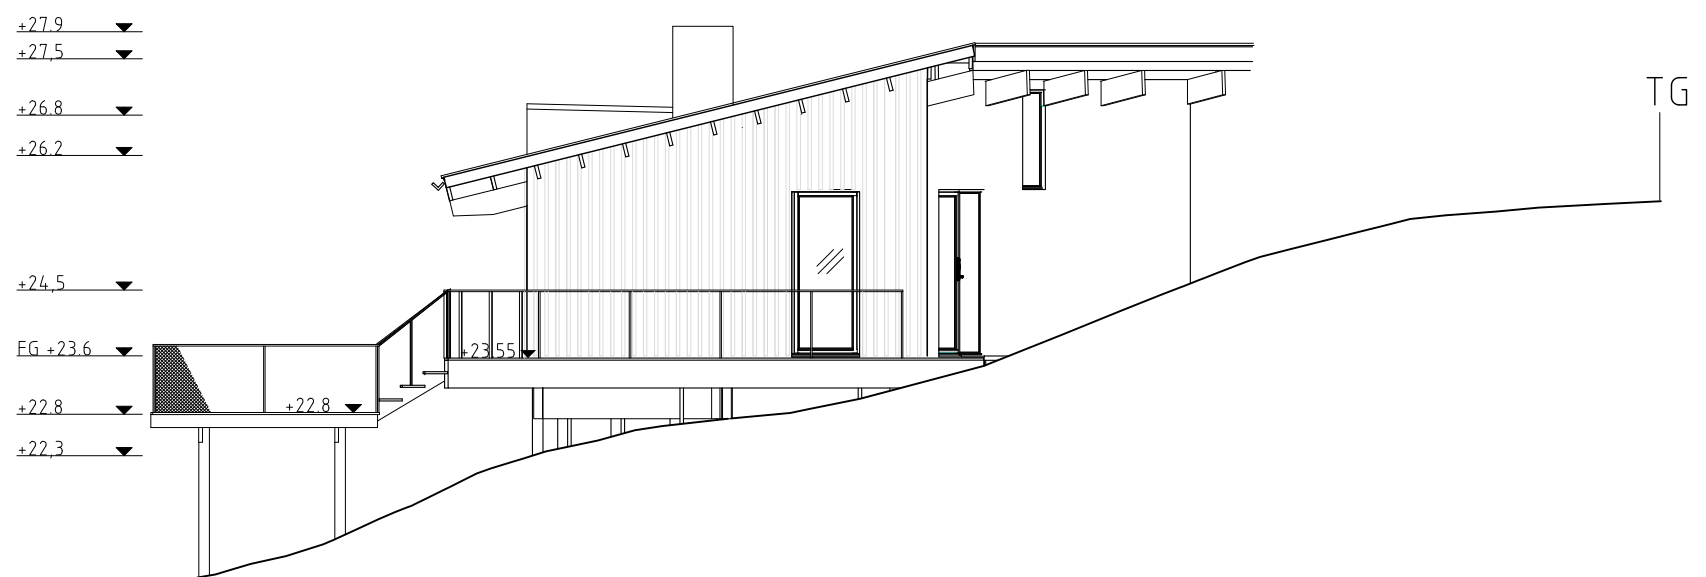

FASAD MOT SÖDER


VEN ARKITEKTER




TALLBERGET
FASADRITNINGAR V, S
SKALA 1:100 (A3)
JOHANNES HULTMAN

+27.9
+27.5
+26.8
+26.2

+24.5
FG +23.6

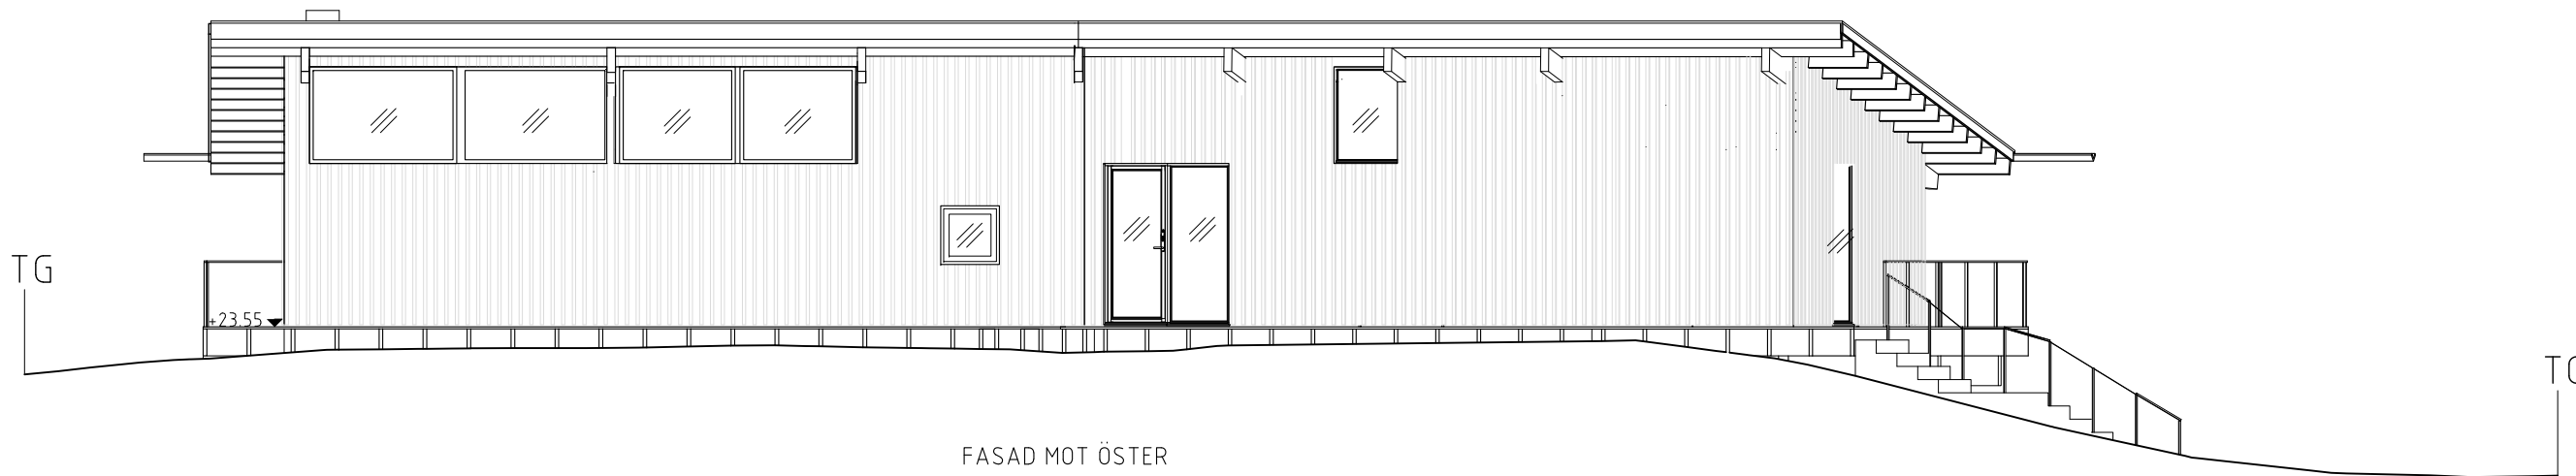

FASAD MOT ÖSTER

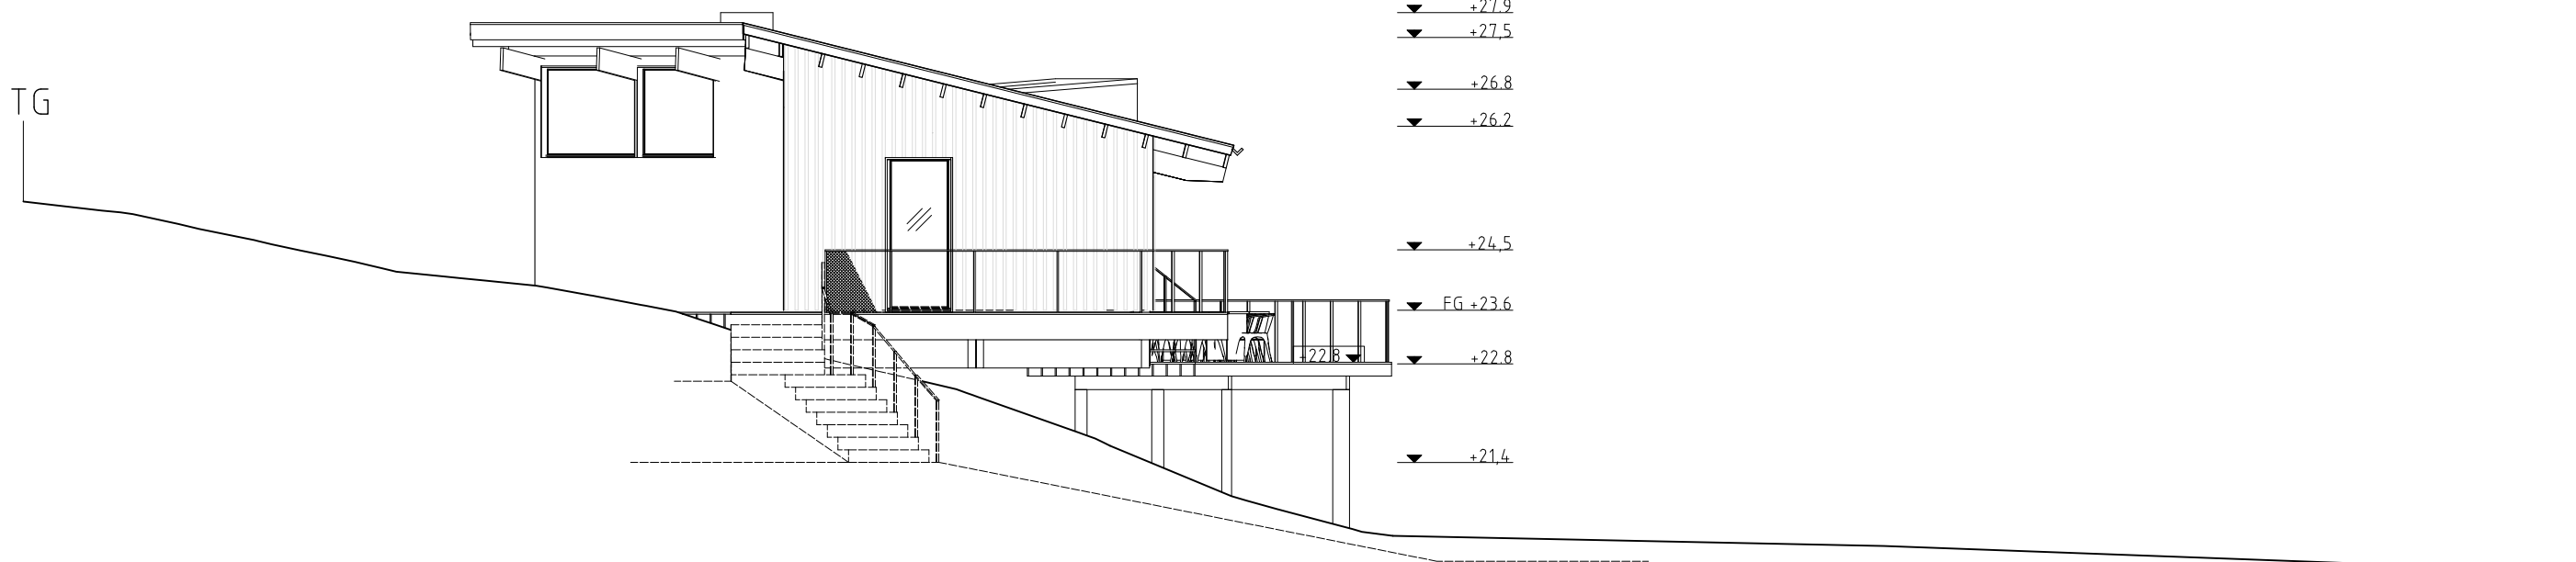


+27.9
+27.5
+26.8
+26.2
+24.5
FG +23.6
+22.8
+21.4

FASAD MOT NORR


VEN ARKITEKTER

SKALA 1:100
0 1 2 5
METER

TALLBERGET
FASADRITNINGAR Ö, N
SKALA 1:100 (A3)
JOHANNES HULTMAN

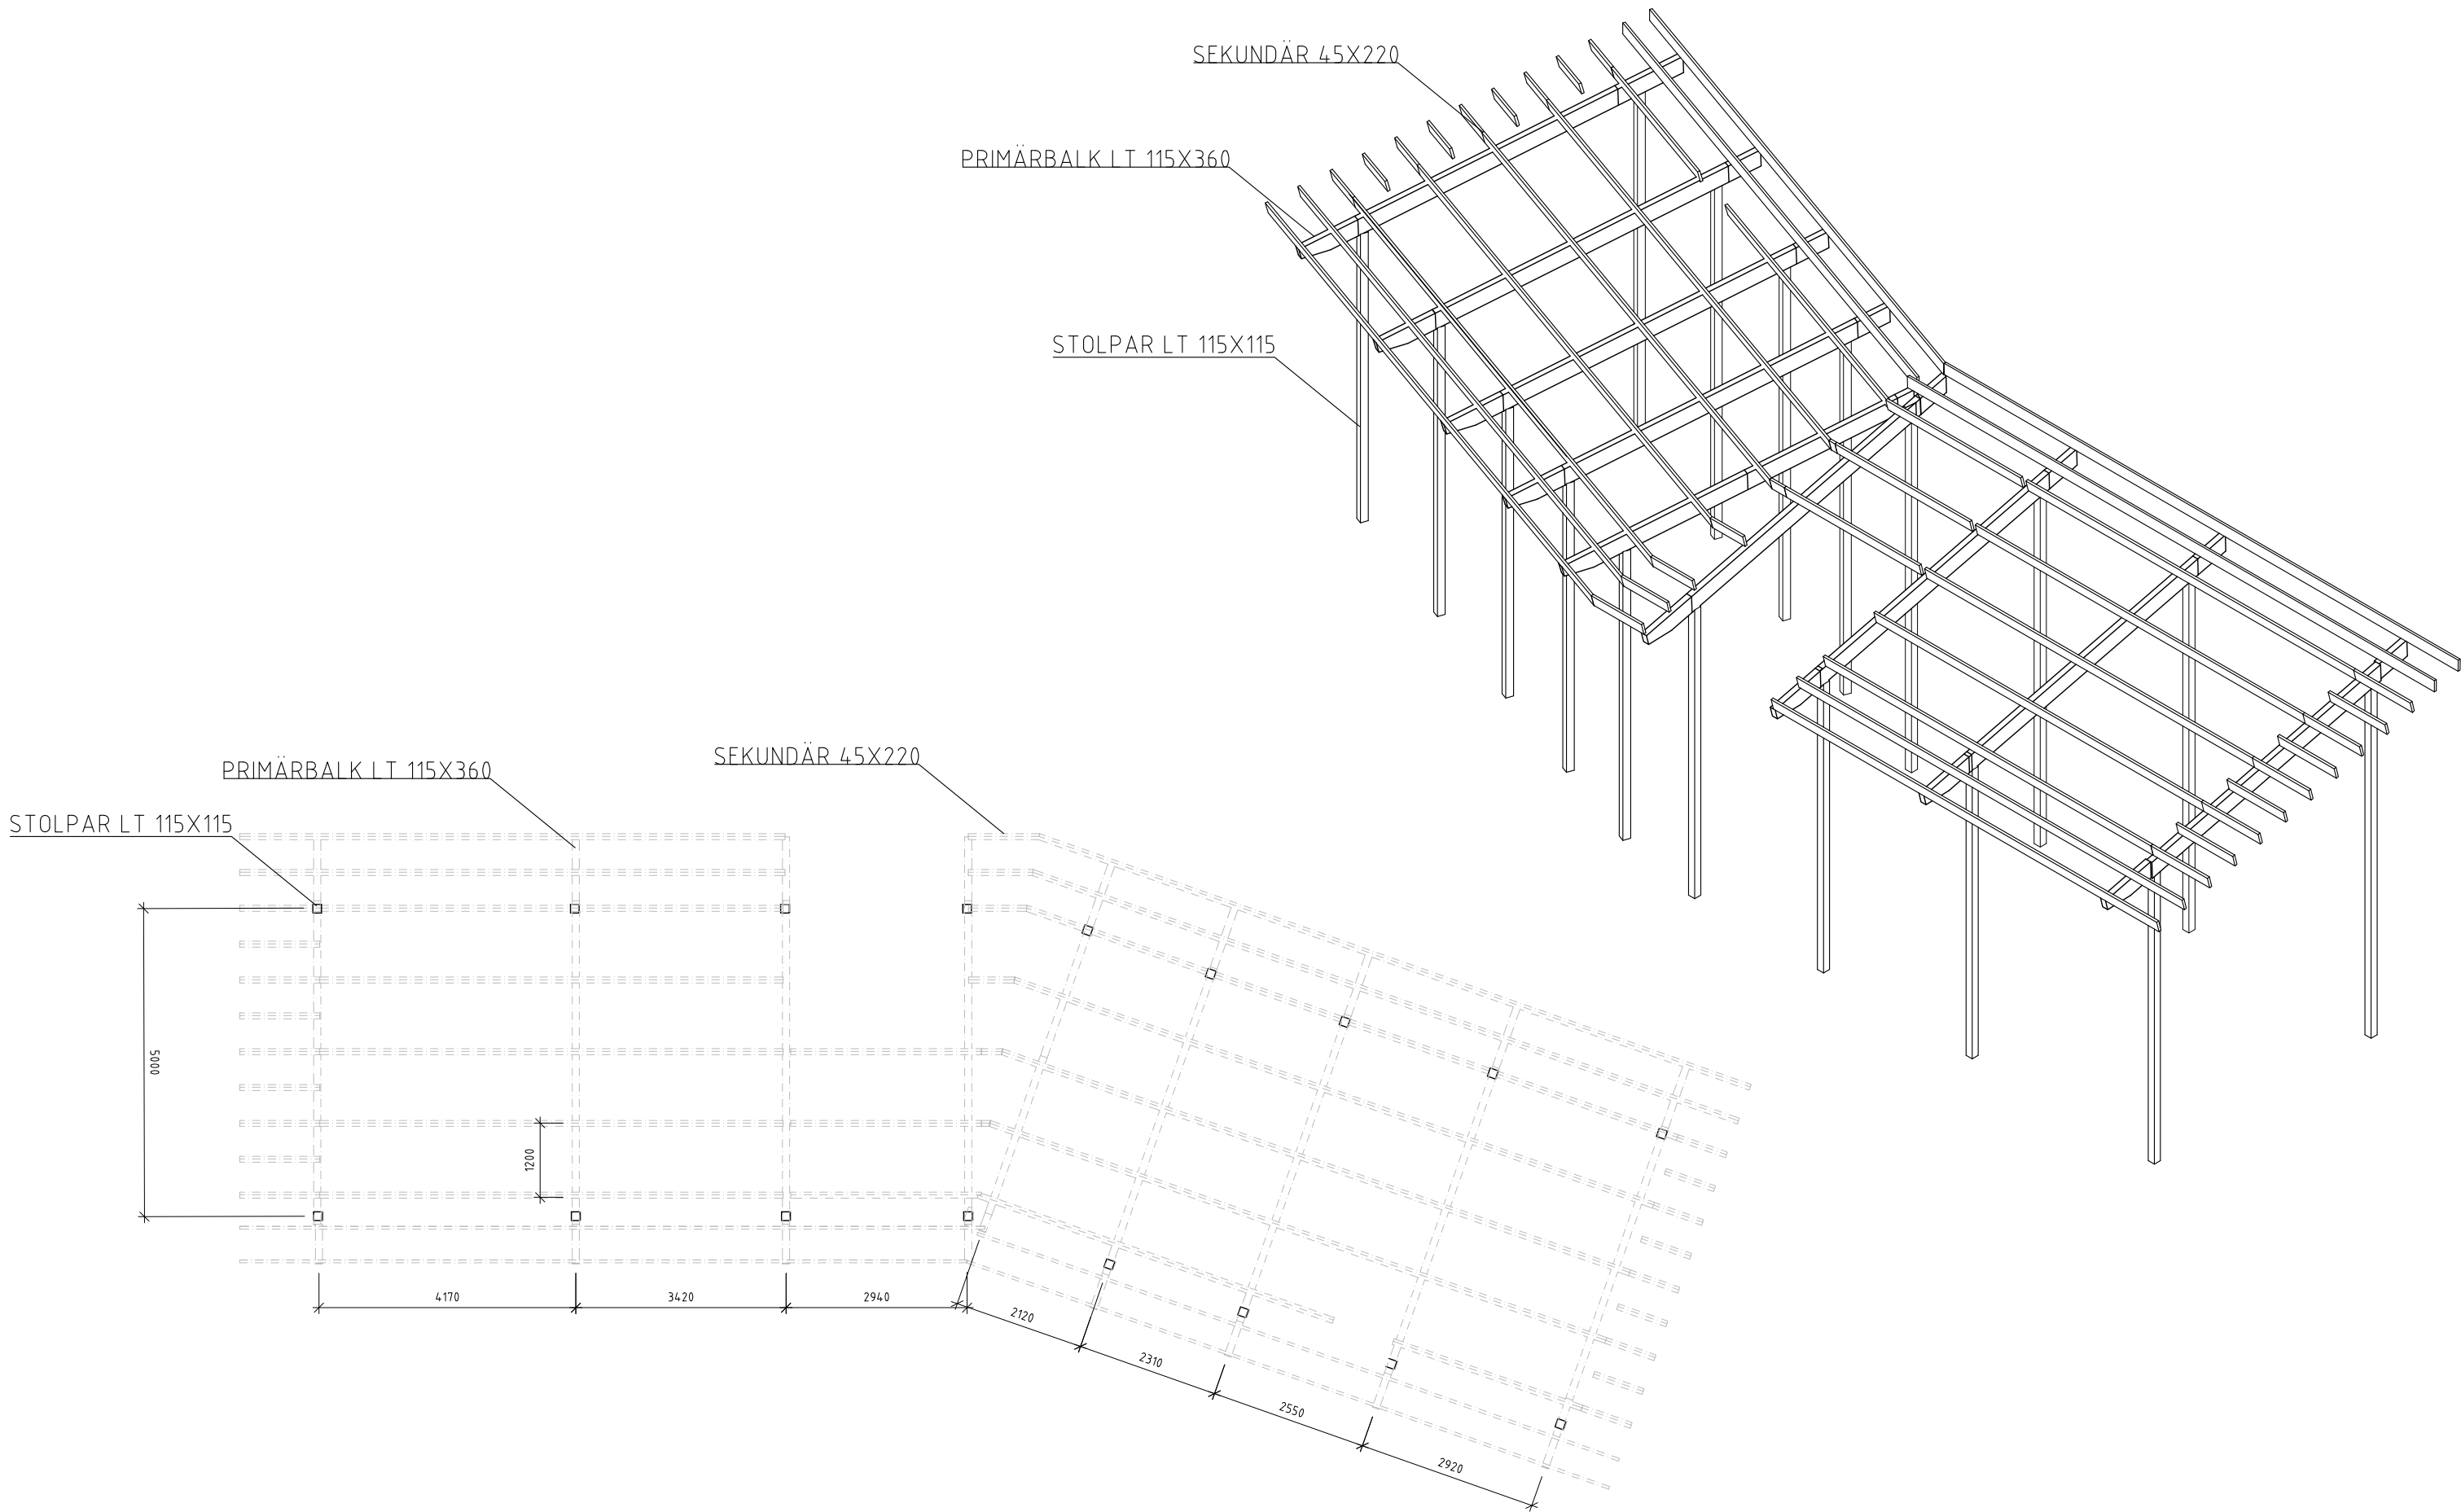

VEN ARKITEKTER

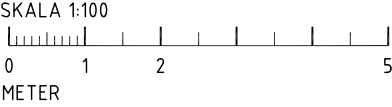

TALLBERGET
KONSTRUKTIONSDIAGRAM STOLPVERK
SKALA 1:100 (A3)
JOHANNES HULTMAN