


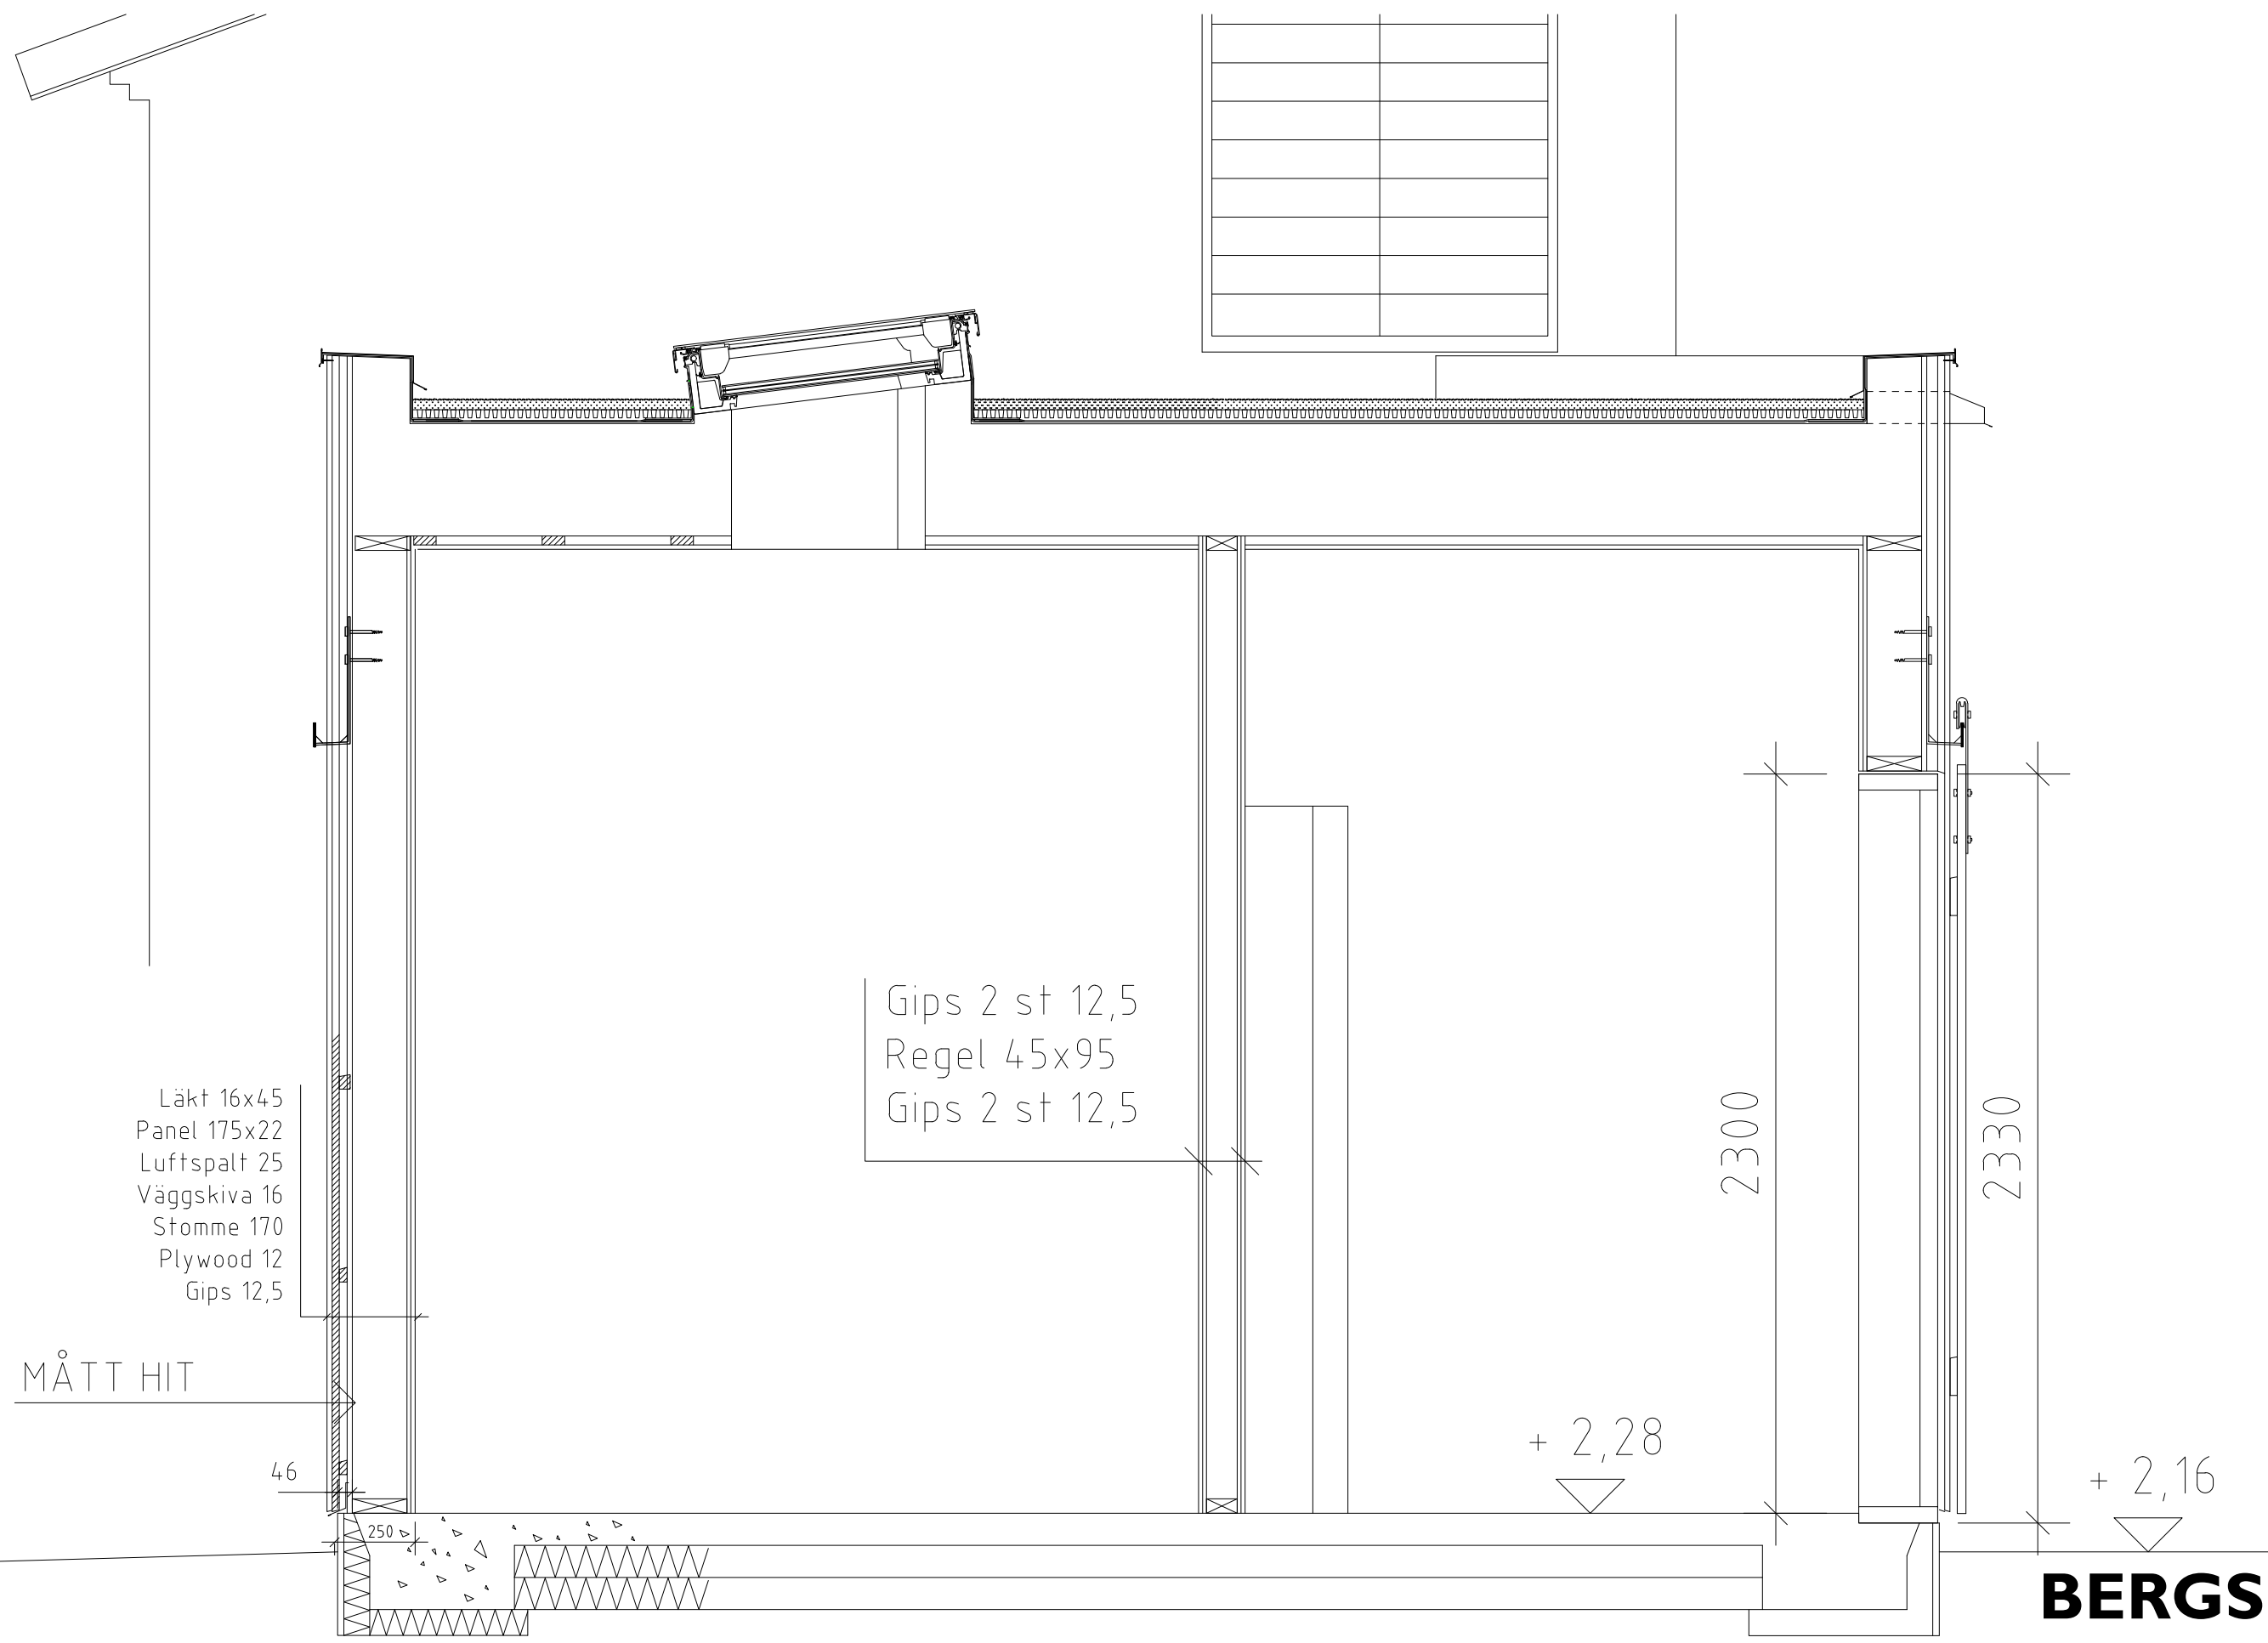

MÅTT HIT

Gips 2 st 12,5
Regel 45x95
Gips 2 st 12,5

+ 2,28

+ 2,16